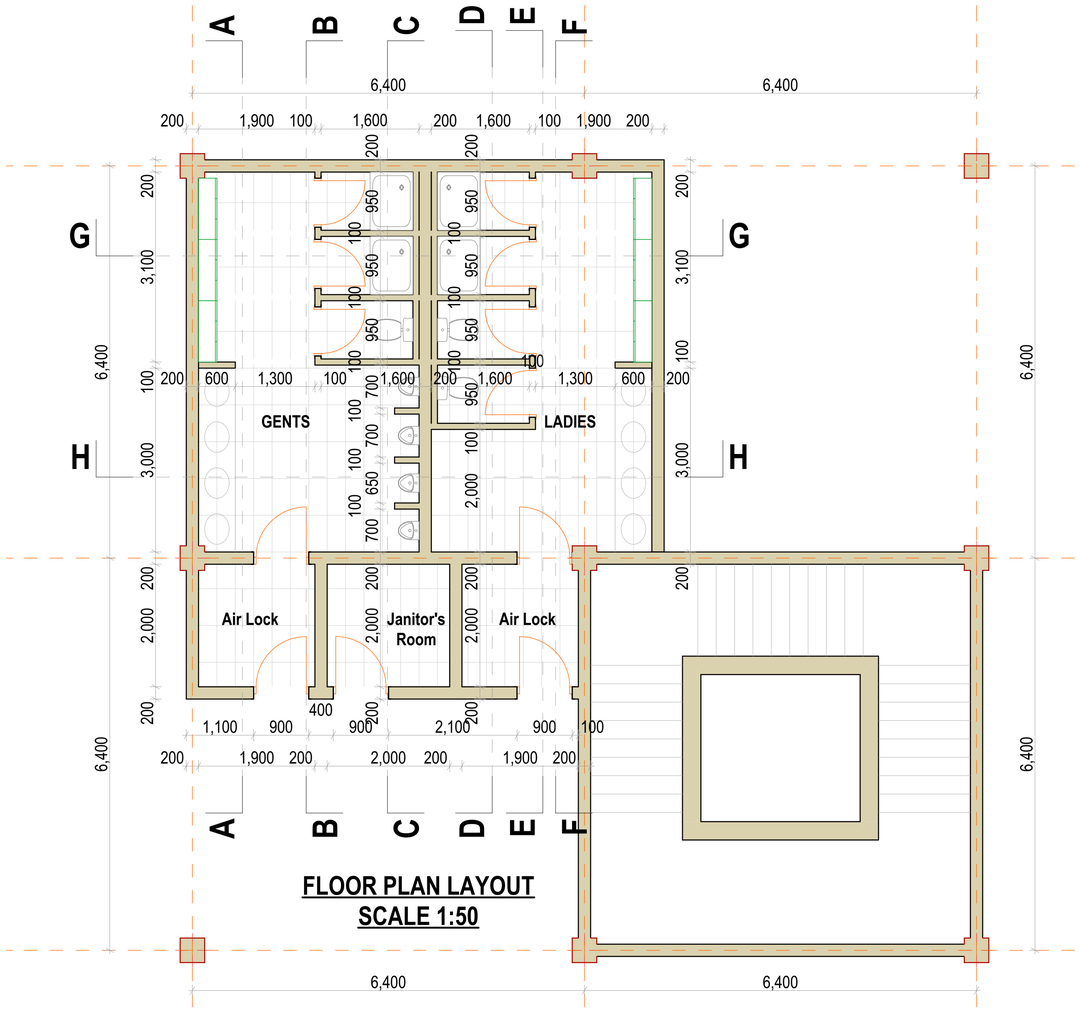

FLOOR PLAN LAYOUT
SCALE 1:50

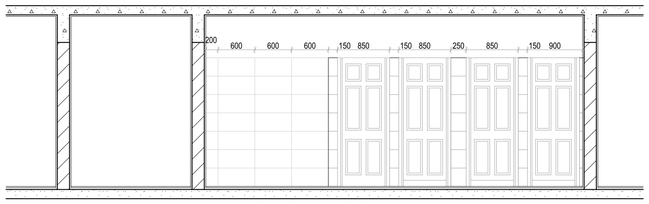

SECTION E-E
SCALE 1:50

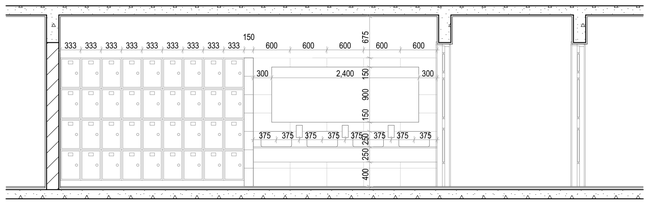

SECTION F-F
SCALE 1:50

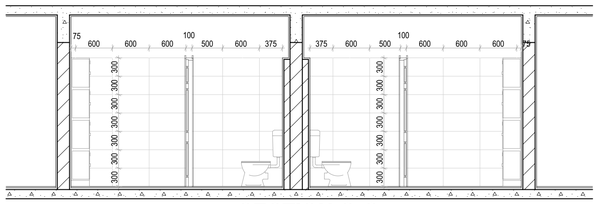

SECTION G-G
SCALE 1:50

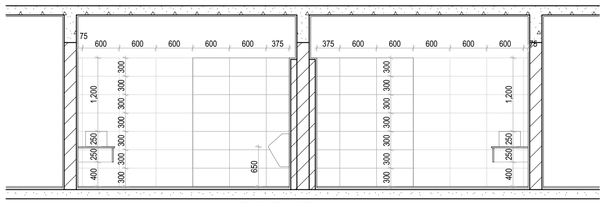

SECTION H-H
SCALE 1:50

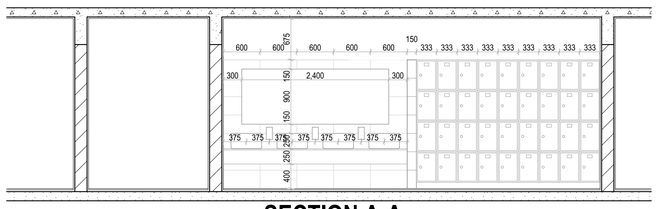

SECTION A-A
SCALE 1:50

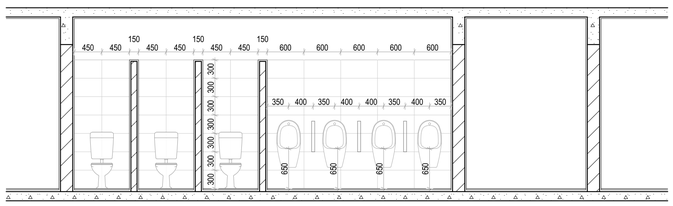

SECTION C-C
SCALE 1:50

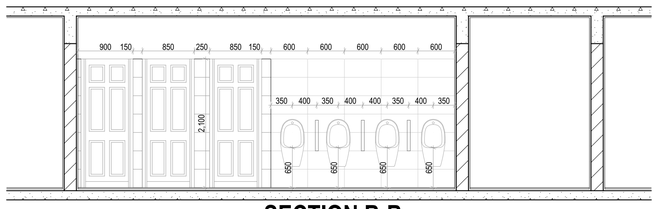

SECTION B-B
SCALE 1:50

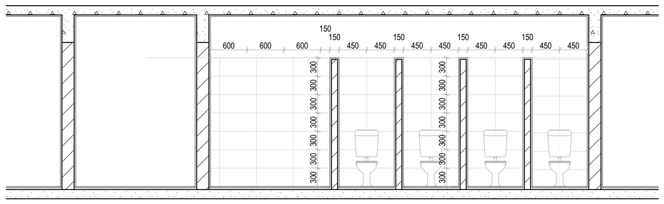

SECTION D-D
SCALE 1:50

Wall tiles
600x300x6mm porcelain tiles fixed with an approved tile adhesive to architect's approval.

Floor tiles
600x300x8mm porcelain tiles fixed with an approved tile adhesive to architect's approval.

GENERAL NOTES

* All measurements are shown in millimetres. DO NOT SCALE off this drawing
* All levels and dimensions to be checked on site before any building work commences
* All sections should be read as per the floor plan and all drawings must be read in concert with each other. Any discrepancies to be reported to the office of the consultant
* All work to be strictly in accordance to with the standard specifications and notes
* This drawing is to be read in conjunction with specifications and all other relevant drawings
* Walls below 200mm thick to be reinforced with hoop iron at every alternate course
* Depth of foundation to be determined on site to SE approval.
* PV denotes permanent air vents over doors and windows as shown on drawings
* Damp proof course must be provided under all external walls at grade. DPC to be minimum 150mm above ground level.
* Drain pipes passing under tarmac, driveways, and buildings to be encased in 150mm thick concrete sorround
* All reinforced concrete work to Structural Engineer's drawings
* All sanitary works to the entire satisfaction of Mechanical Engineer
* All roads, storm water drainage and foul sewerage to Civil Engineer's drawings
* All electrical works to the entire satisfaction of Electrical Engineer
* All soils under slab and around external foundation to be treated for termite control.

No	Description	Date	Initials

PROJECT:
Proposed changing rooms on Plot No. xxxxx within Nairobi City County.

CLIENT
KCCA,
P.O. Box,
Nairobi - Kenya.

ARCHITECT

PROJECT STAGE
Scheme Design

DRAWING NAME

SCALE: 1:50

CLIENT SIGN
.....

naftali ARCHITECT
P.O. Box 54842,
Nairobi,
Kenya.
Tel: +254 728550402.
Email: naftalikihara@gmail.com.

DRAWN BY:
Naftali Kihara
DATE
09/08/2022
SHEET NO.
01